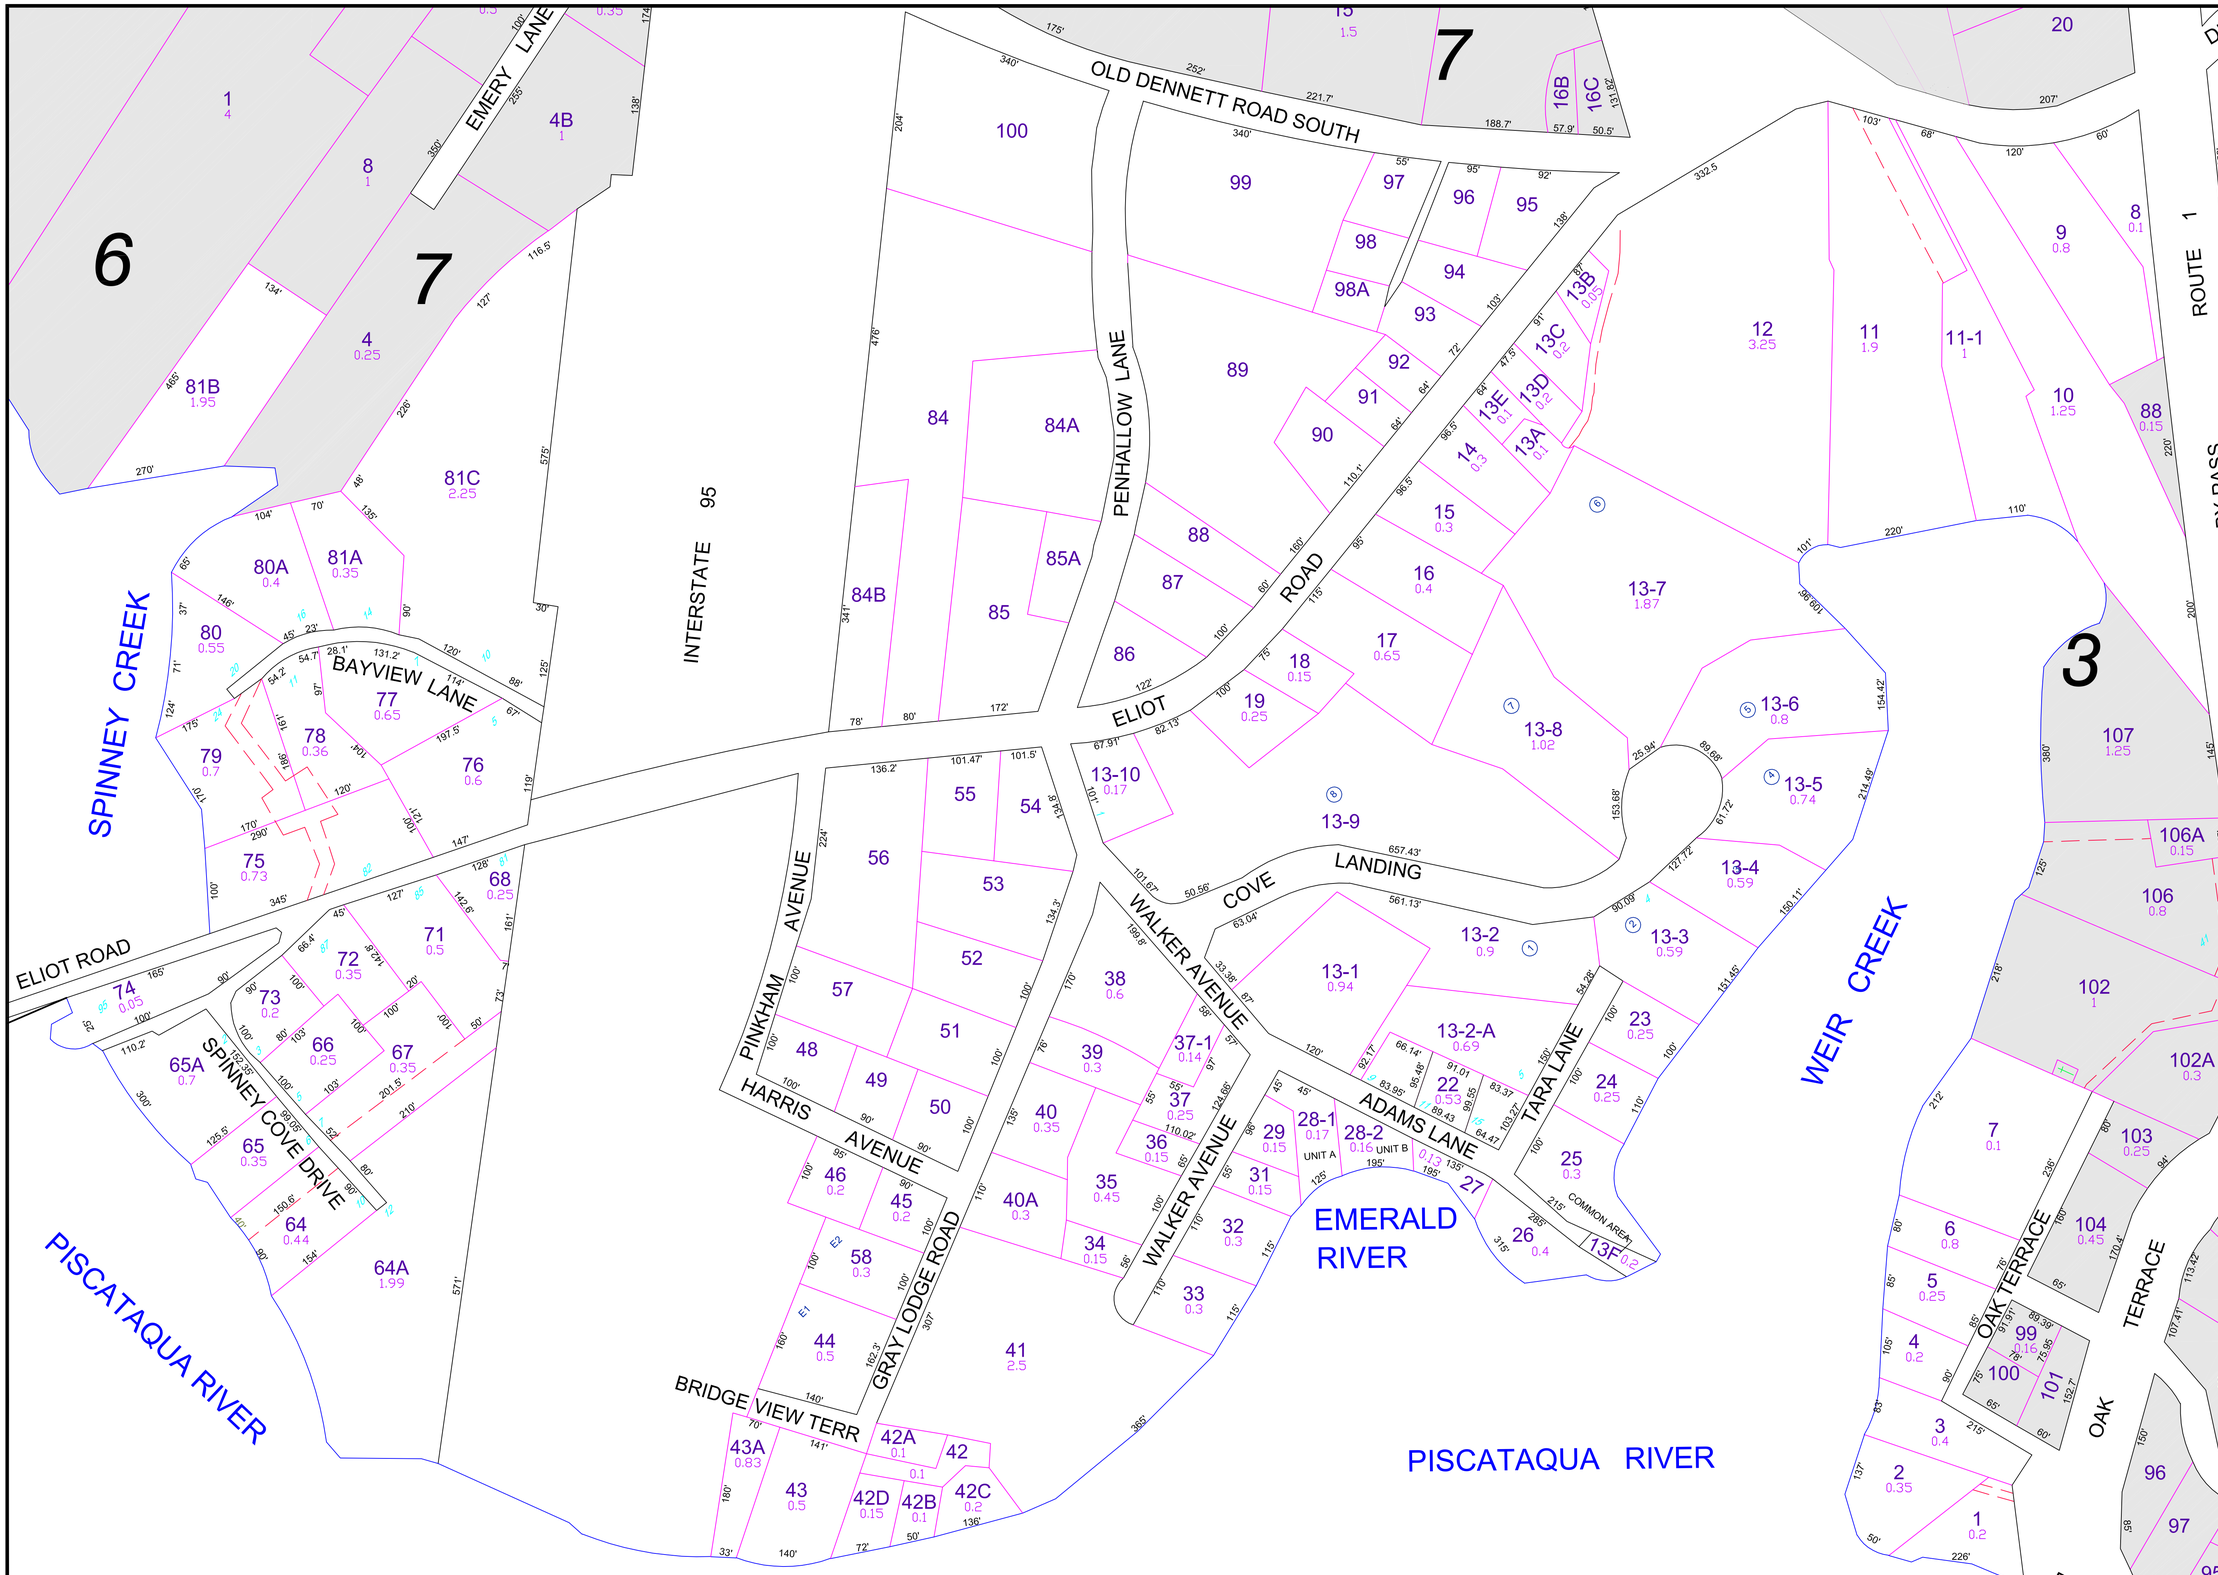
PROPERTY MAP
KITTERY
MAINE
LEGEND
LOT DIMENSION
PROPERTY BOOKS
RIGHT OF WAY
EASEMENT
SCALE IN FEET
0
100
200
ABUTTING MAP NO. R11
PARCEL NUMBER 74
SUBDIVISION LOT NO.
STREET ADDRESS NO. 82
REVISED TO APRIL 1, 2006
FOR ASSESSMENT PURPOSES ONLY
NOT FOR PROPERTY CONVEYANCES
John E. O'Donnell & Associates
632 Bald Hill Road
New Gloucester, Maine 04260
(207) 926-4044
jod@gwi.net
www.jeodonnell.com
2
OLD DENNETT ROAD SOUTH
PENHALLOW LANE
ROUTE 1
BY-PASS
INTERSTATE 95
EMERY LANE
BAYVIEW LANE
SPINNEY CREEK
ELIOT ROAD
SPINNEY COVE DRIVE
PISCATAQUA RIVER
ELIOT ROAD
PINKHAM AVENUE
HARRIS AVENUE
GRAY LODGE ROAD
BRIDGE VIEW TERR
WALKER AVENUE
COVE LANDING
ADAMS LANE
TARA LANE
COMMON AREA
EMERALD RIVER
PISCATAQUA RIVER
WEIR CREEK
OAK TERRACE
OAK TERRACE