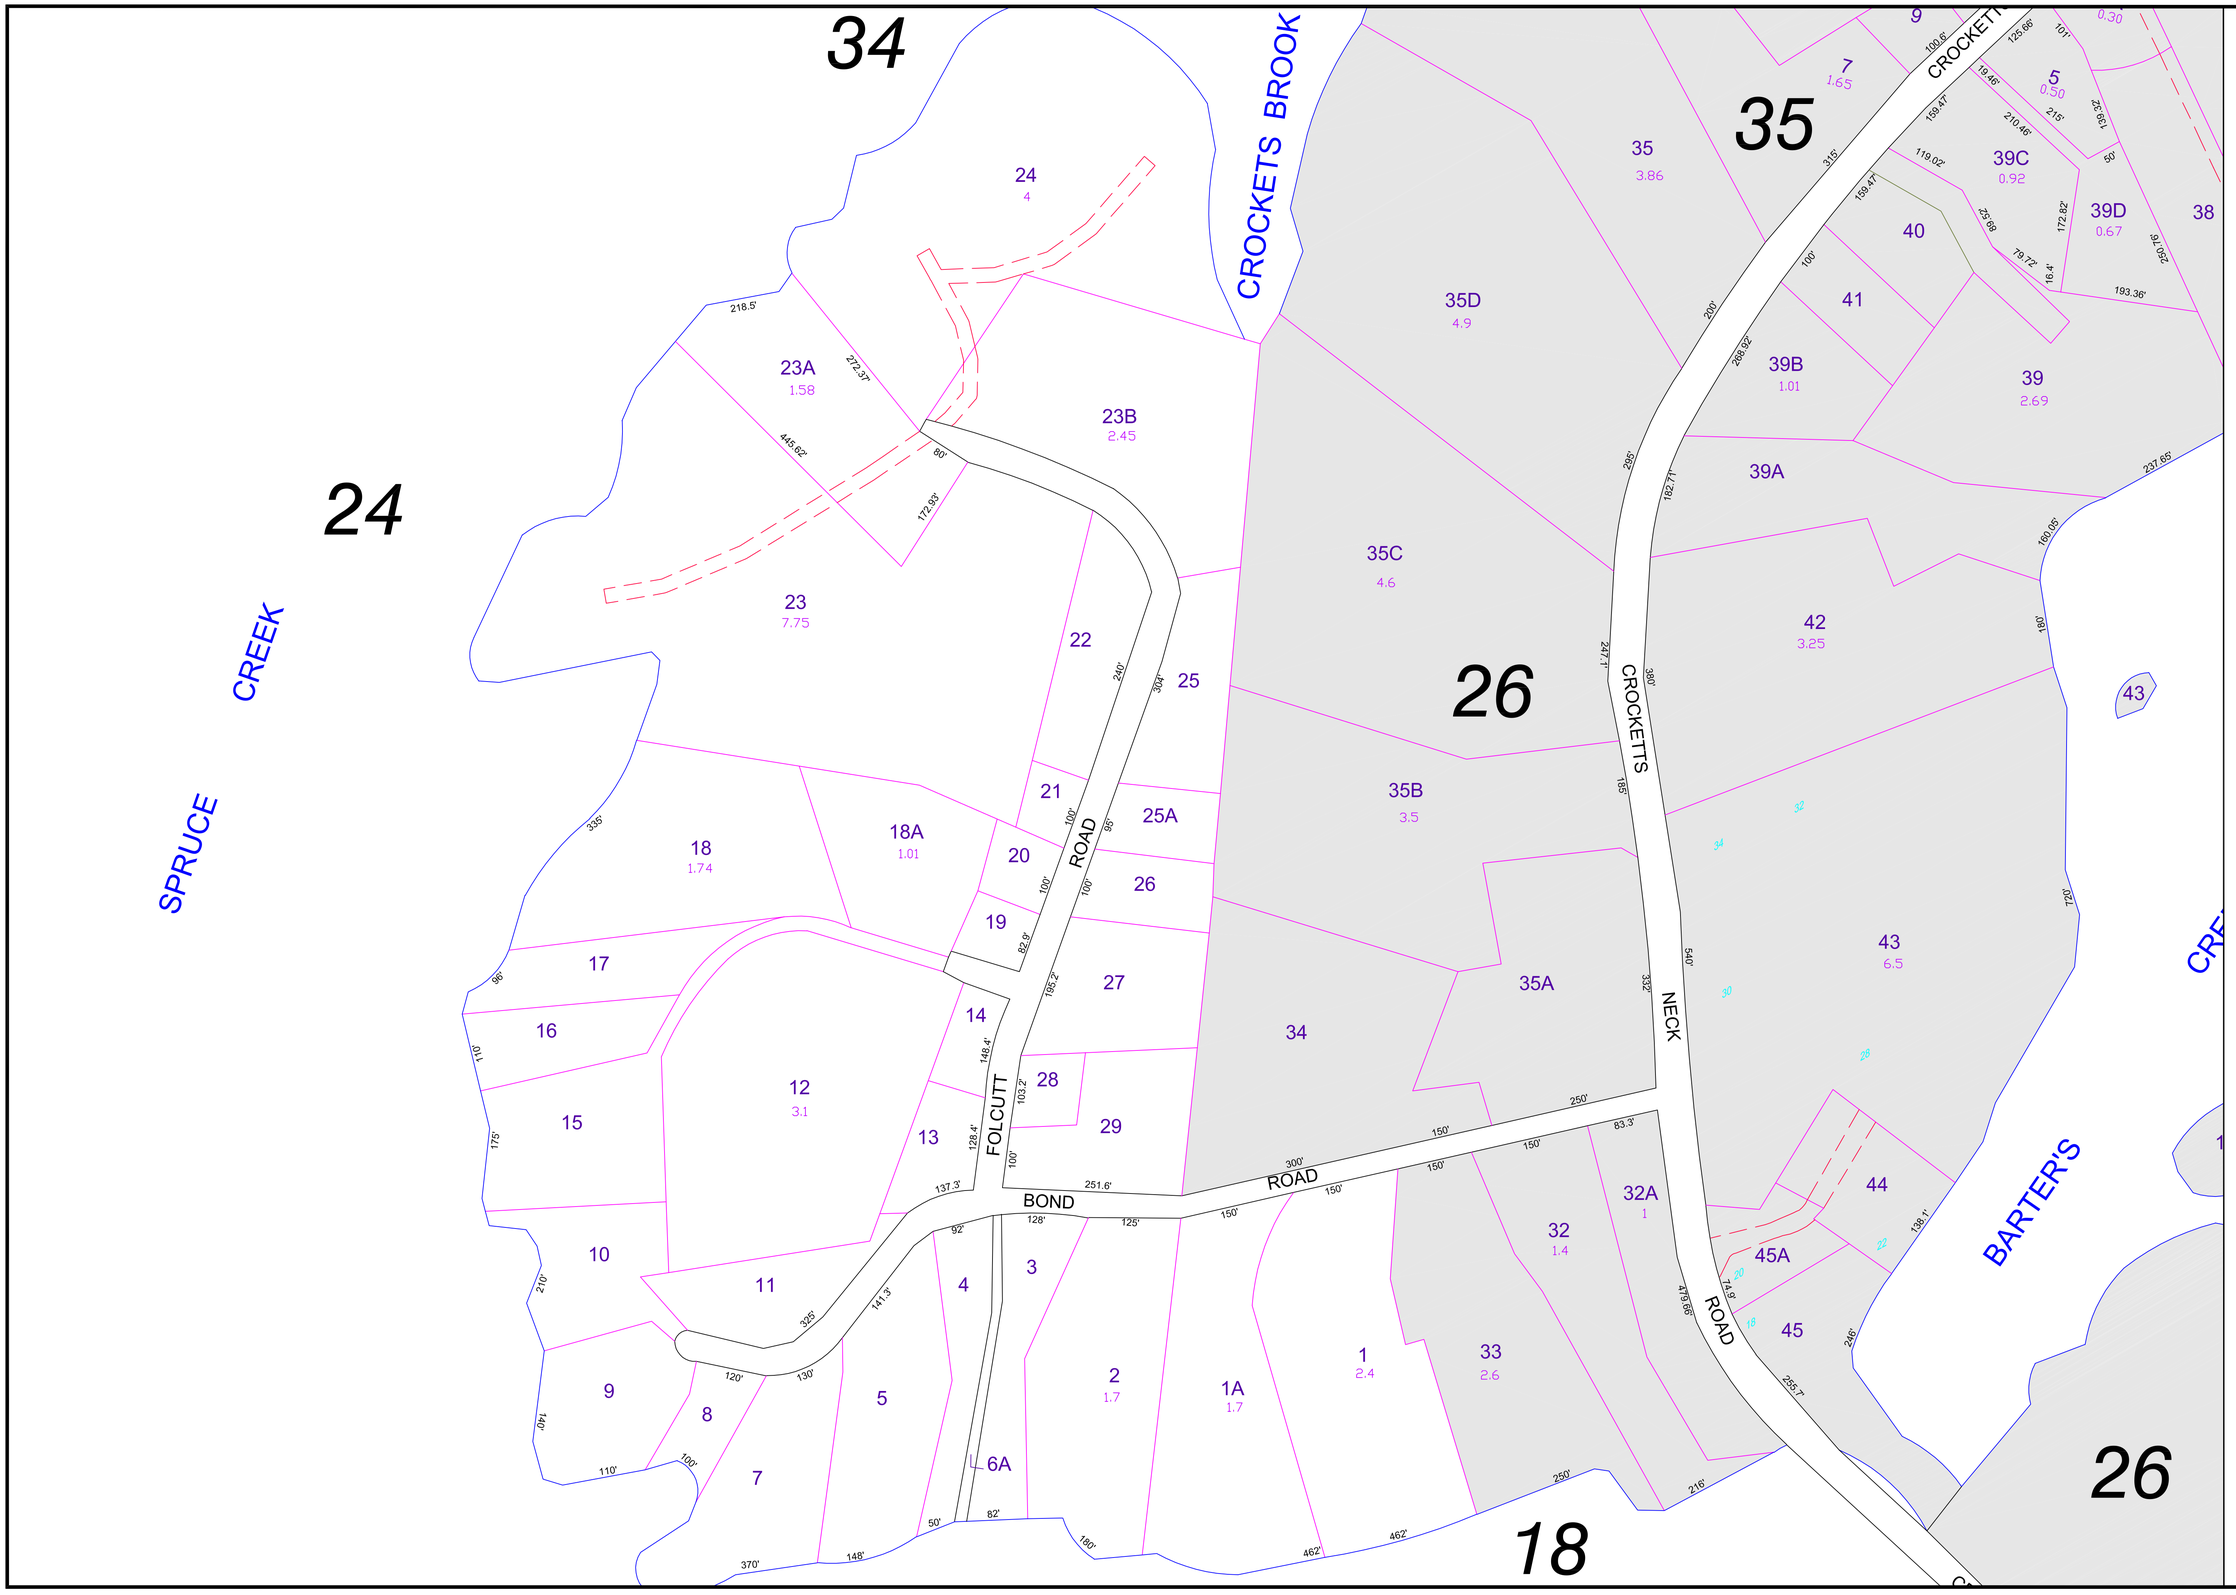
PROPERTY MAP
KITTERY
MAINE
LEGEND
ABUTTING MAP NO. R11
PARCEL NUMBER 74
SUBDIVISION LOT NO.
STREET ADDRESS NO.
LOT DIMENSION
PROPERTY HOOKS
RIGHT OF WAY
EASEMENT
REVISED TO APRIL 1, 2006
FOR ASSESSMENT PURPOSES ONLY
NOT FOR PROPERTY CONVEYANCES
SCALE IN FEET
0 100 200
John E. O'Donnell & Associates
632 Bald Hill Road
New Gloucester, Maine 04260
(207) 926-4044
jod@gwi.net
www.jeodonnell.com
CROCKETS BROOK
SPRUCE CREEK
BARTER'S CREEK
CROCKETTS NECK ROAD
FOLCUTT ROAD
BOND ROAD
34
35
24
26
18
25