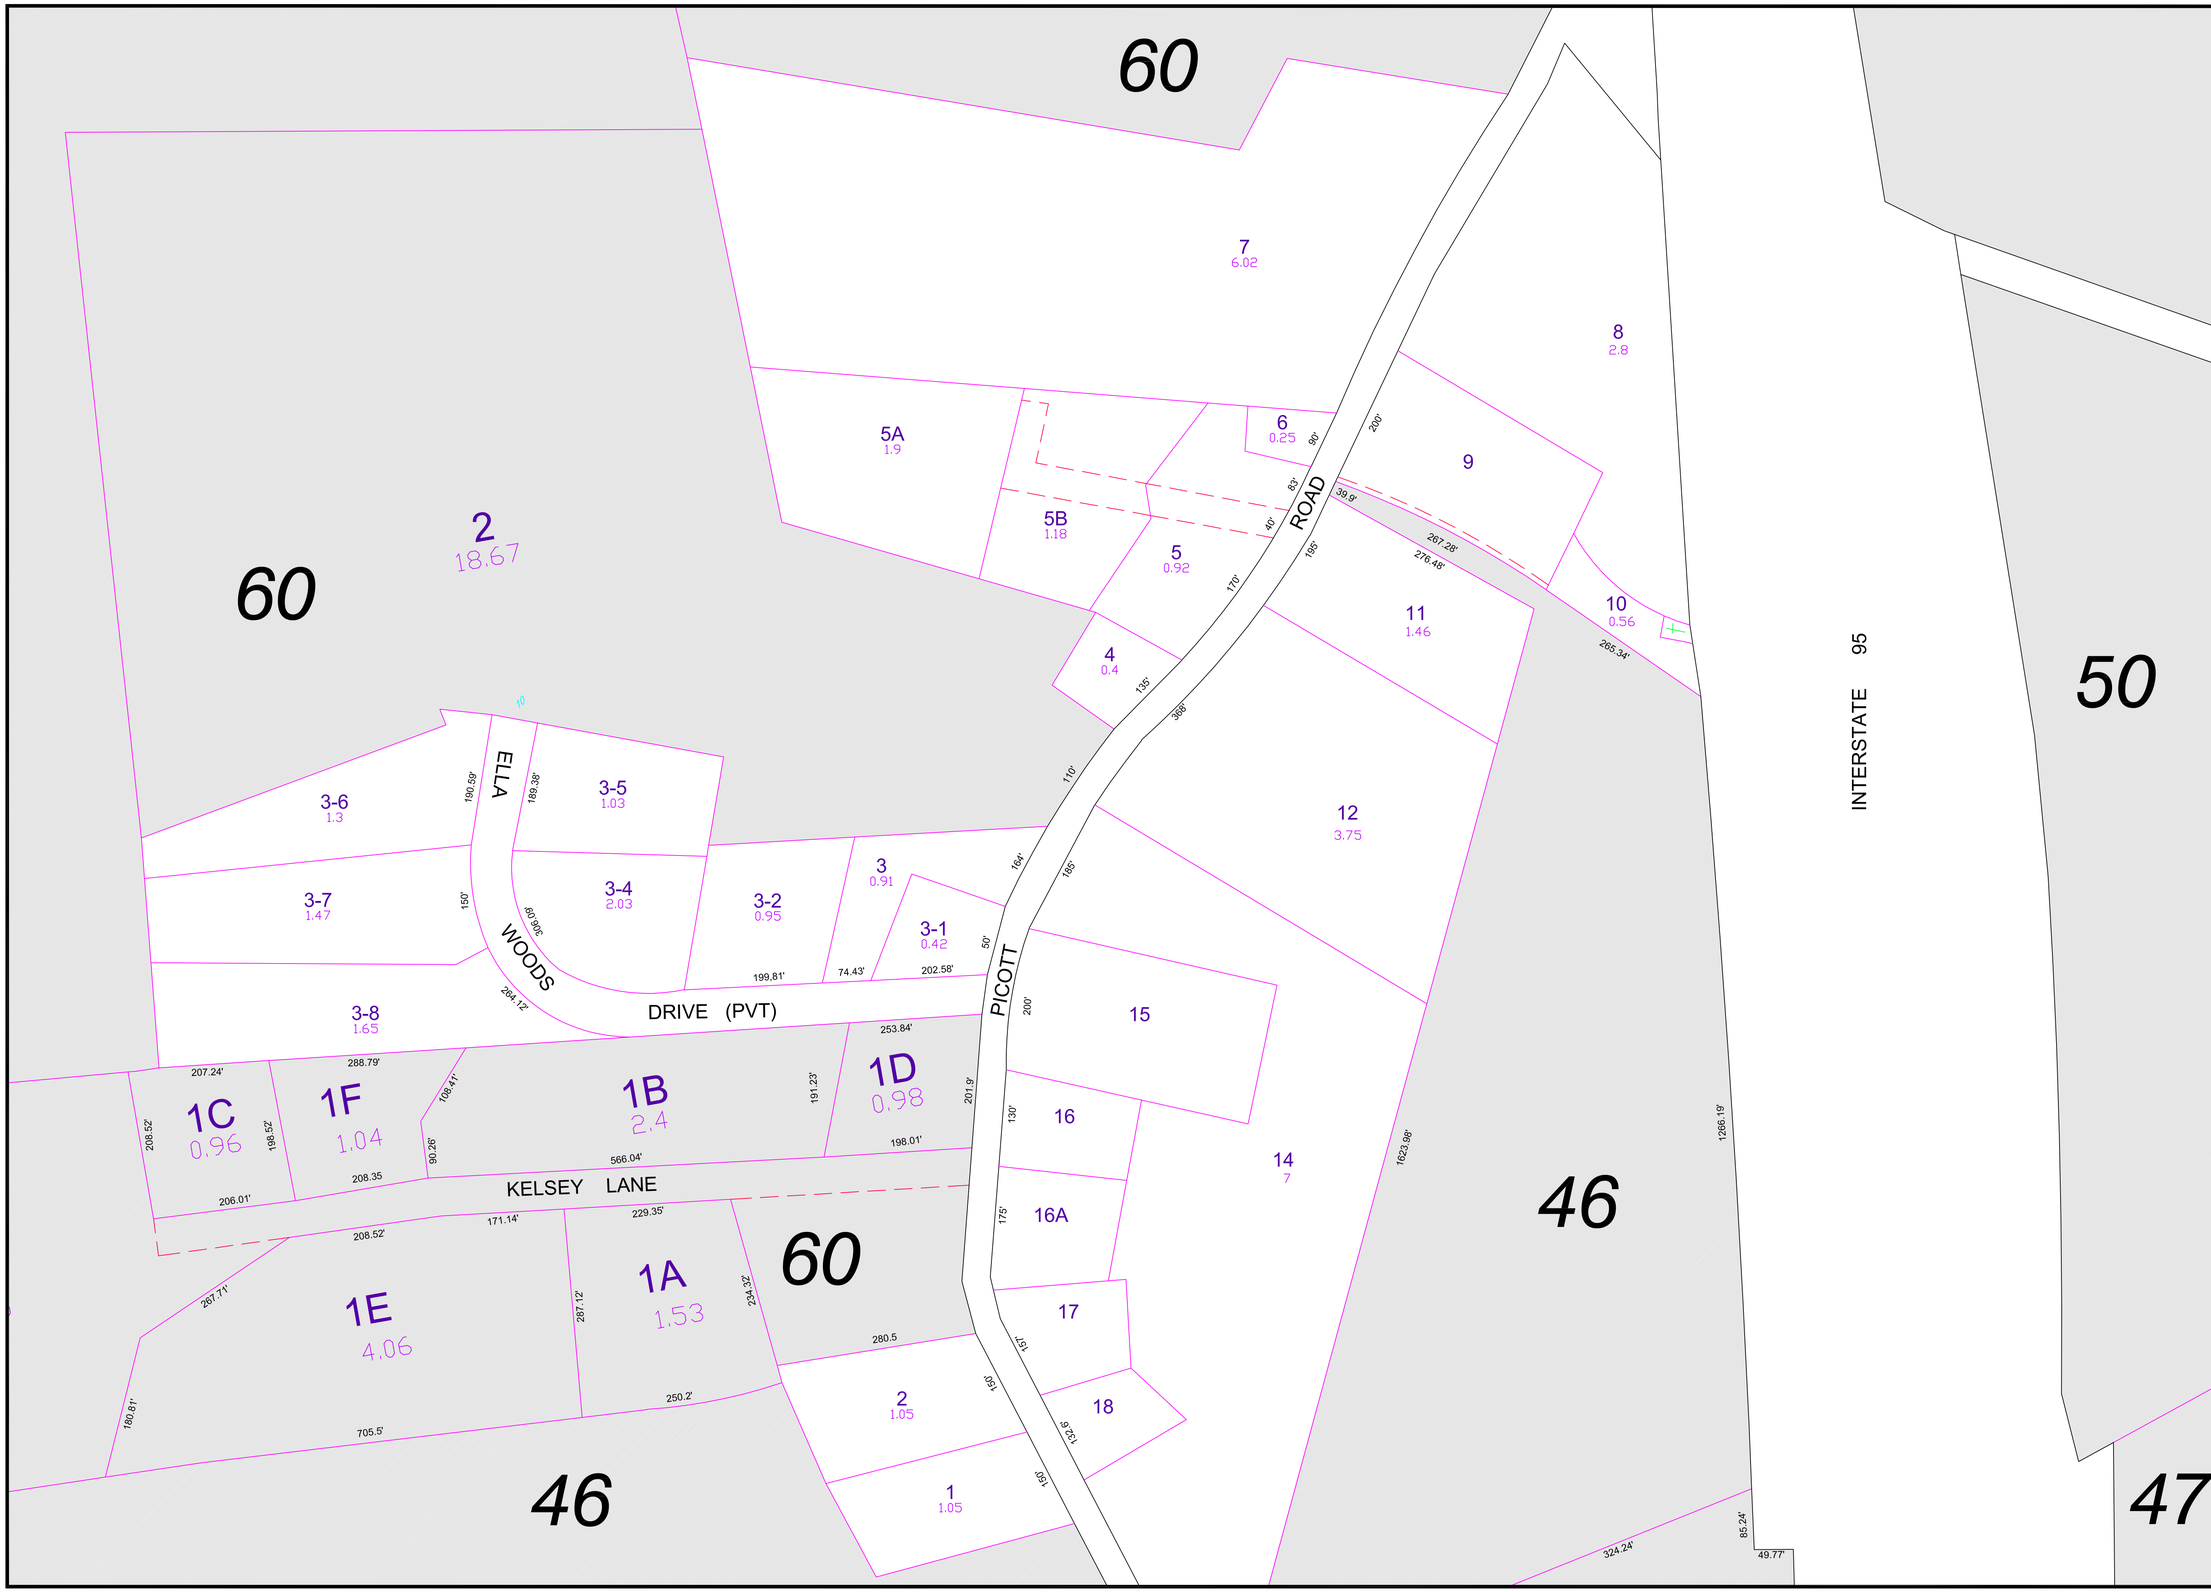
PROPERTY MAP
KITTERY
MAINE
LEGEND
LOT DIMENSION
PROPERTY HOOKS
RIGHT OF WAY
EASEMENT
ABUTTING MAP NO. R11
PARCEL NUMBER 74
SUBDIVISION LOT NO.
STREET ADDRESS NO. 78
REVISED TO APRIL 1, 2006
FOR ASSESSMENT PURPOSES ONLY
NOT FOR PROPERTY CONVEYANCES
SCALE IN FEET
0 100 200
John E. O'Donnell & Associates
632 Bald Hill Road
New Gloucester, Maine 04260
(207) 926-4044
jod@gwi.net
www.jeodonnell.com
49
60
7
6.02
8
2.8
5A
1.9
6
0.25
9
5B
1.18
5
0.92
2
18.67
4
0.4
11
1.46
10
0.56
ROAD
INTERSTATE 95
50
12
3.75
3-6
1.3
ELLA
3-5
1.03
3-7
1.47
3-4
2.03
3-2
0.95
3
0.91
3-1
0.42
WOODS
DRIVE (PVT)
PICOTT
15
3-8
1.65
1C
0.96
1F
1.04
1B
2.4
1D
0.98
16
14
7
KELSEY LANE
16A
46
1E
4.06
1A
1.53
60
17
2
1.05
18
1
1.05
46
47