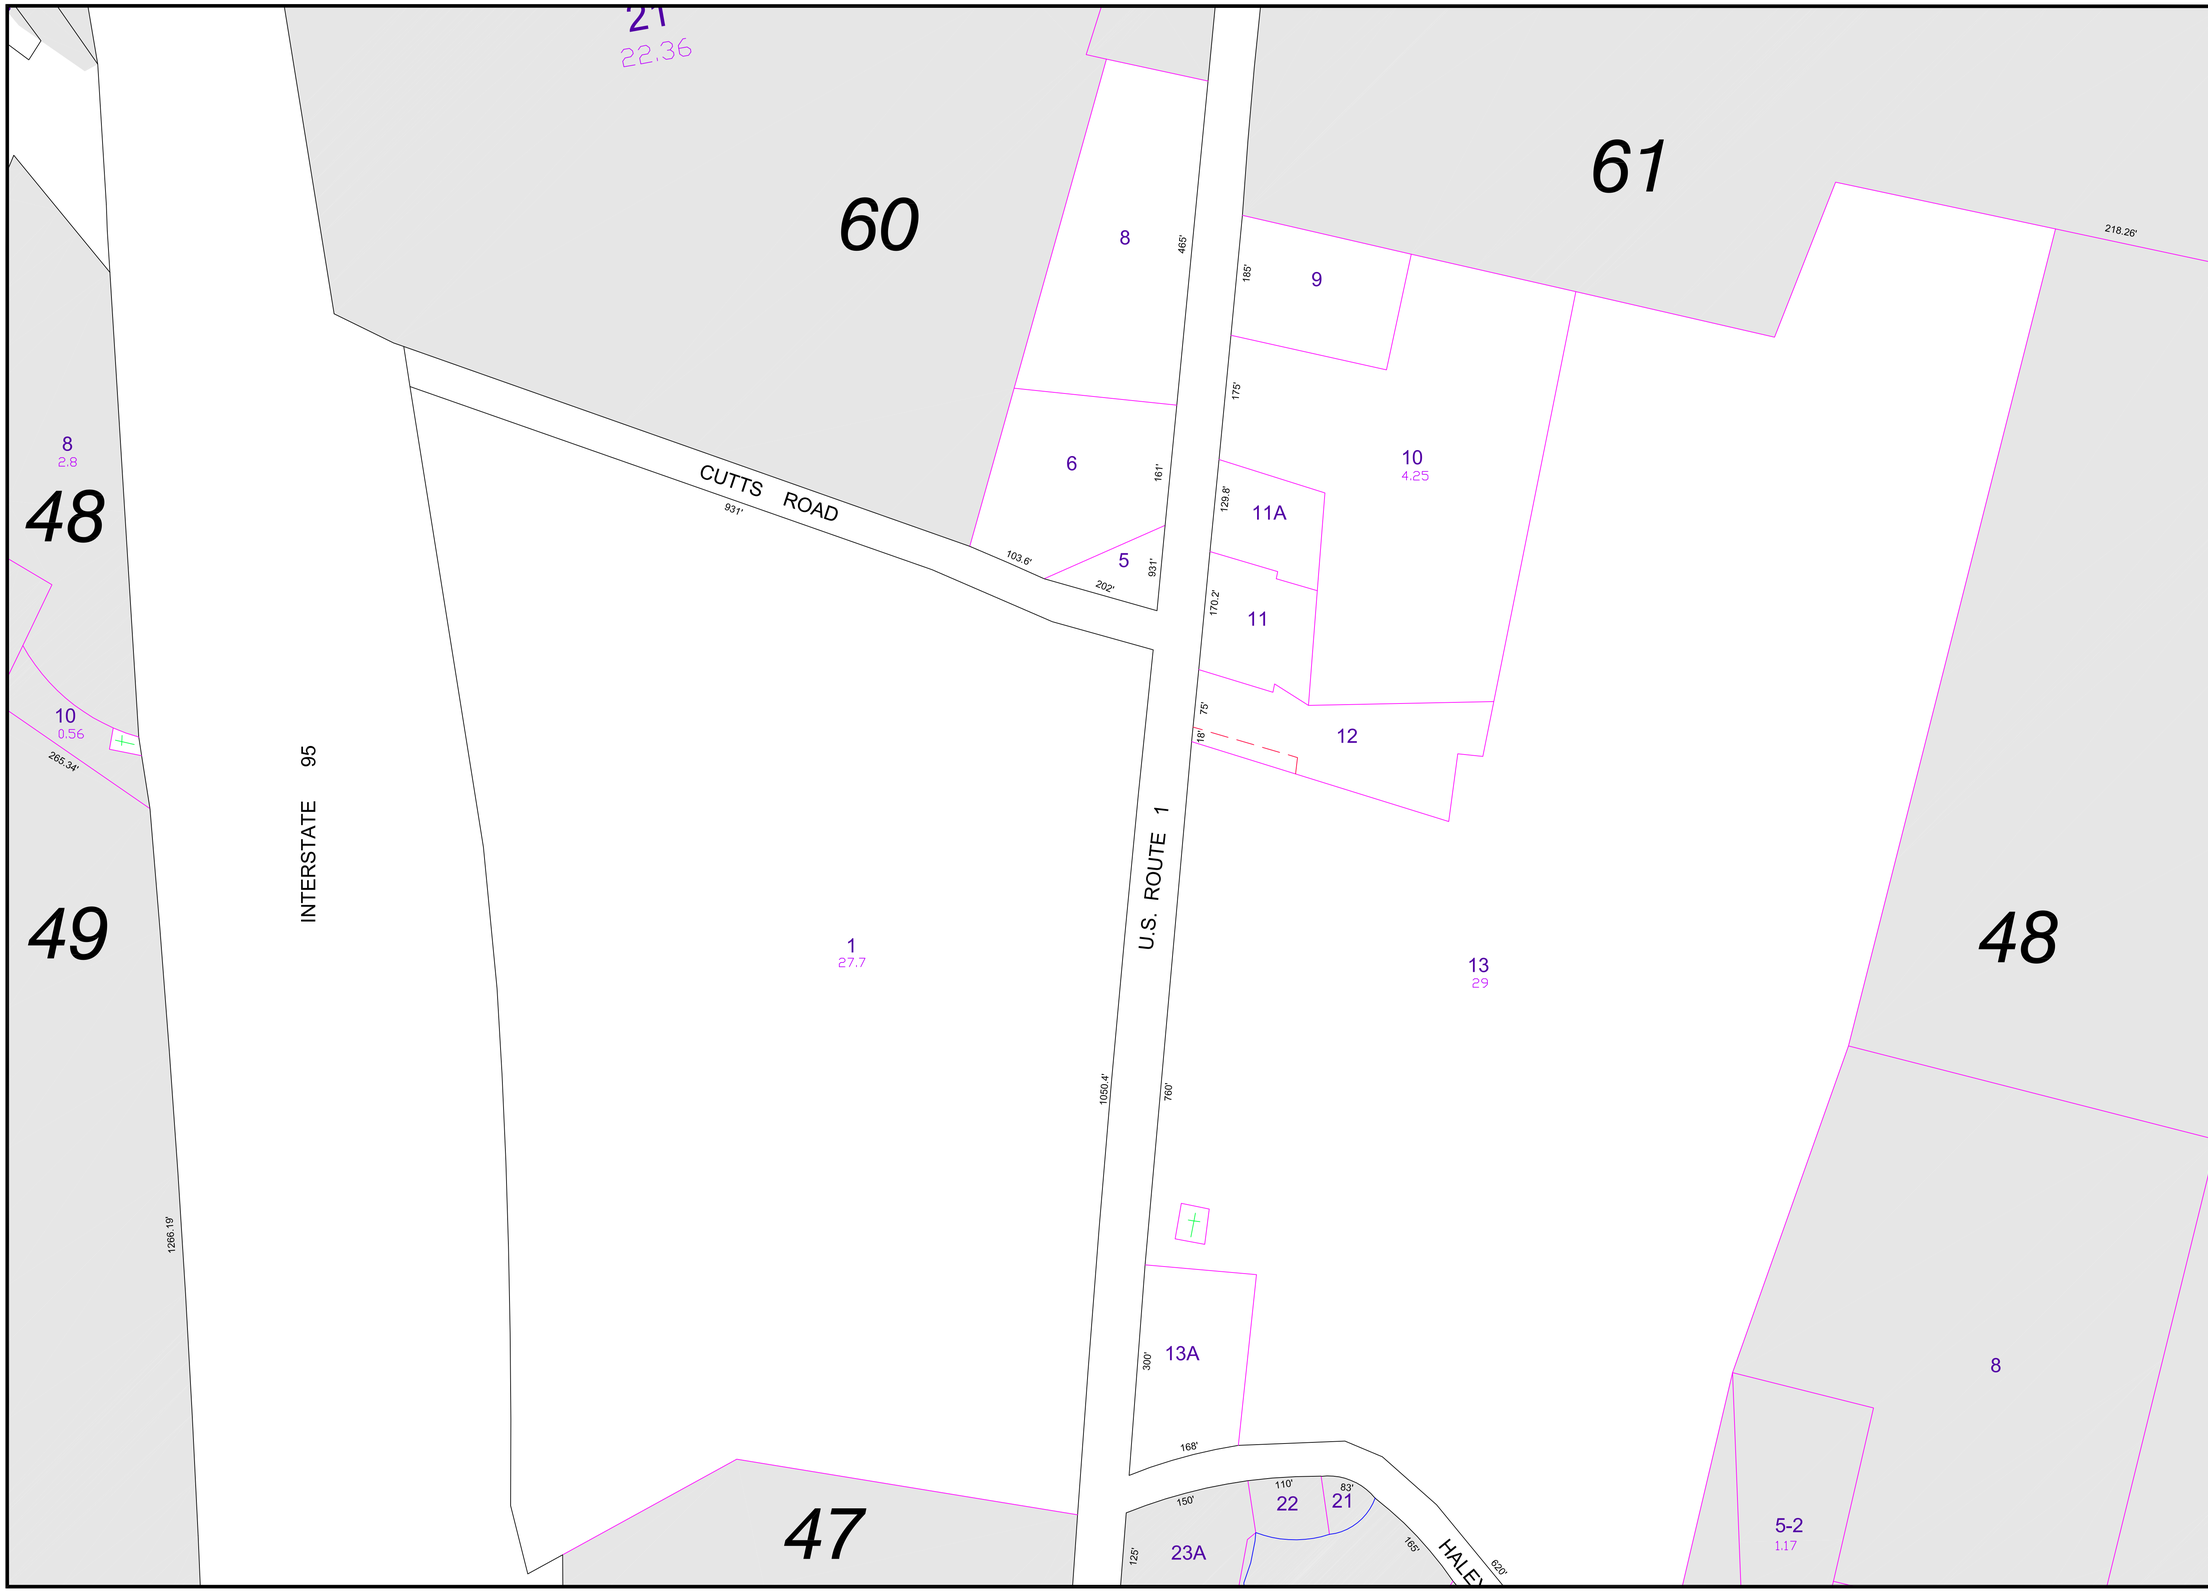

PROPERTY MAP
KITTERY
MAINE
LEGEND
ABUTTING MAP NO. R11
PARCEL NUMBER 74
SUBDIVISION LOT NO.
STREET ADDRESS NO.
LOT DIMENSION
PROPERTY HOOKS
RIGHT OF WAY
EASEMENT
REVISED TO APRIL 1, 2006
FOR ASSESSMENT PURPOSES ONLY
NOT FOR PROPERTY CONVEYANCES
SCALE IN FEET
0 100 200
John E. O'Donnell & Associates
632 Bald Hill Road
New Gloucester, Maine 04260
(207) 926-4044
jod@gwi.net
www.jeodonnell.com
50
60
61
48
49
47
CUTTS ROAD
INTERSTATE 95
U.S. ROUTE 1
HALEY
21
22.36
8
2.8
10
0.56
1
27.7
6
5
9
10
4.25
11A
11
12
13
29
13A
22
21
23A
5-2
1.17
8